KKT-E SOUTH LATERAL RAMP (SLR) ELEVATION • 1:25

AERA

FOLDOUT 2
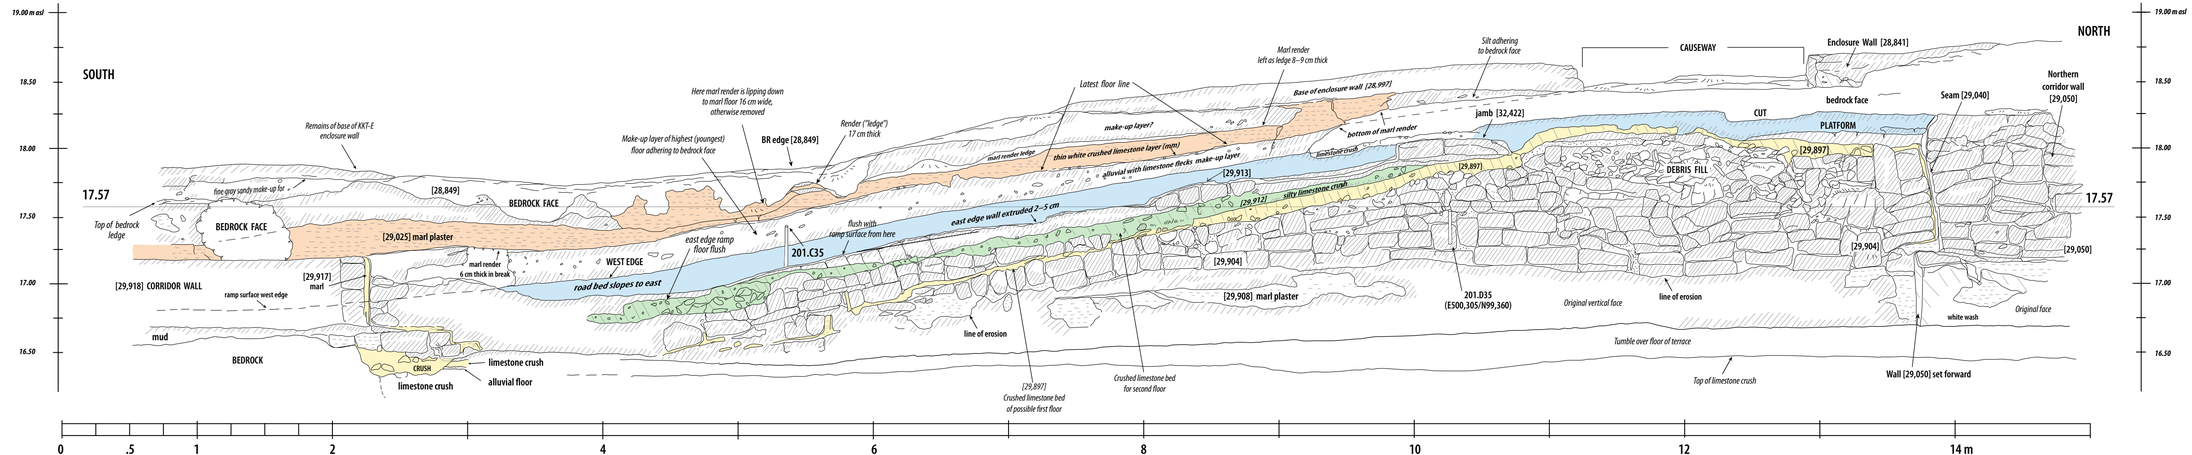
Based on field drawing by M. Lehner, digitization by A. Witsell.